
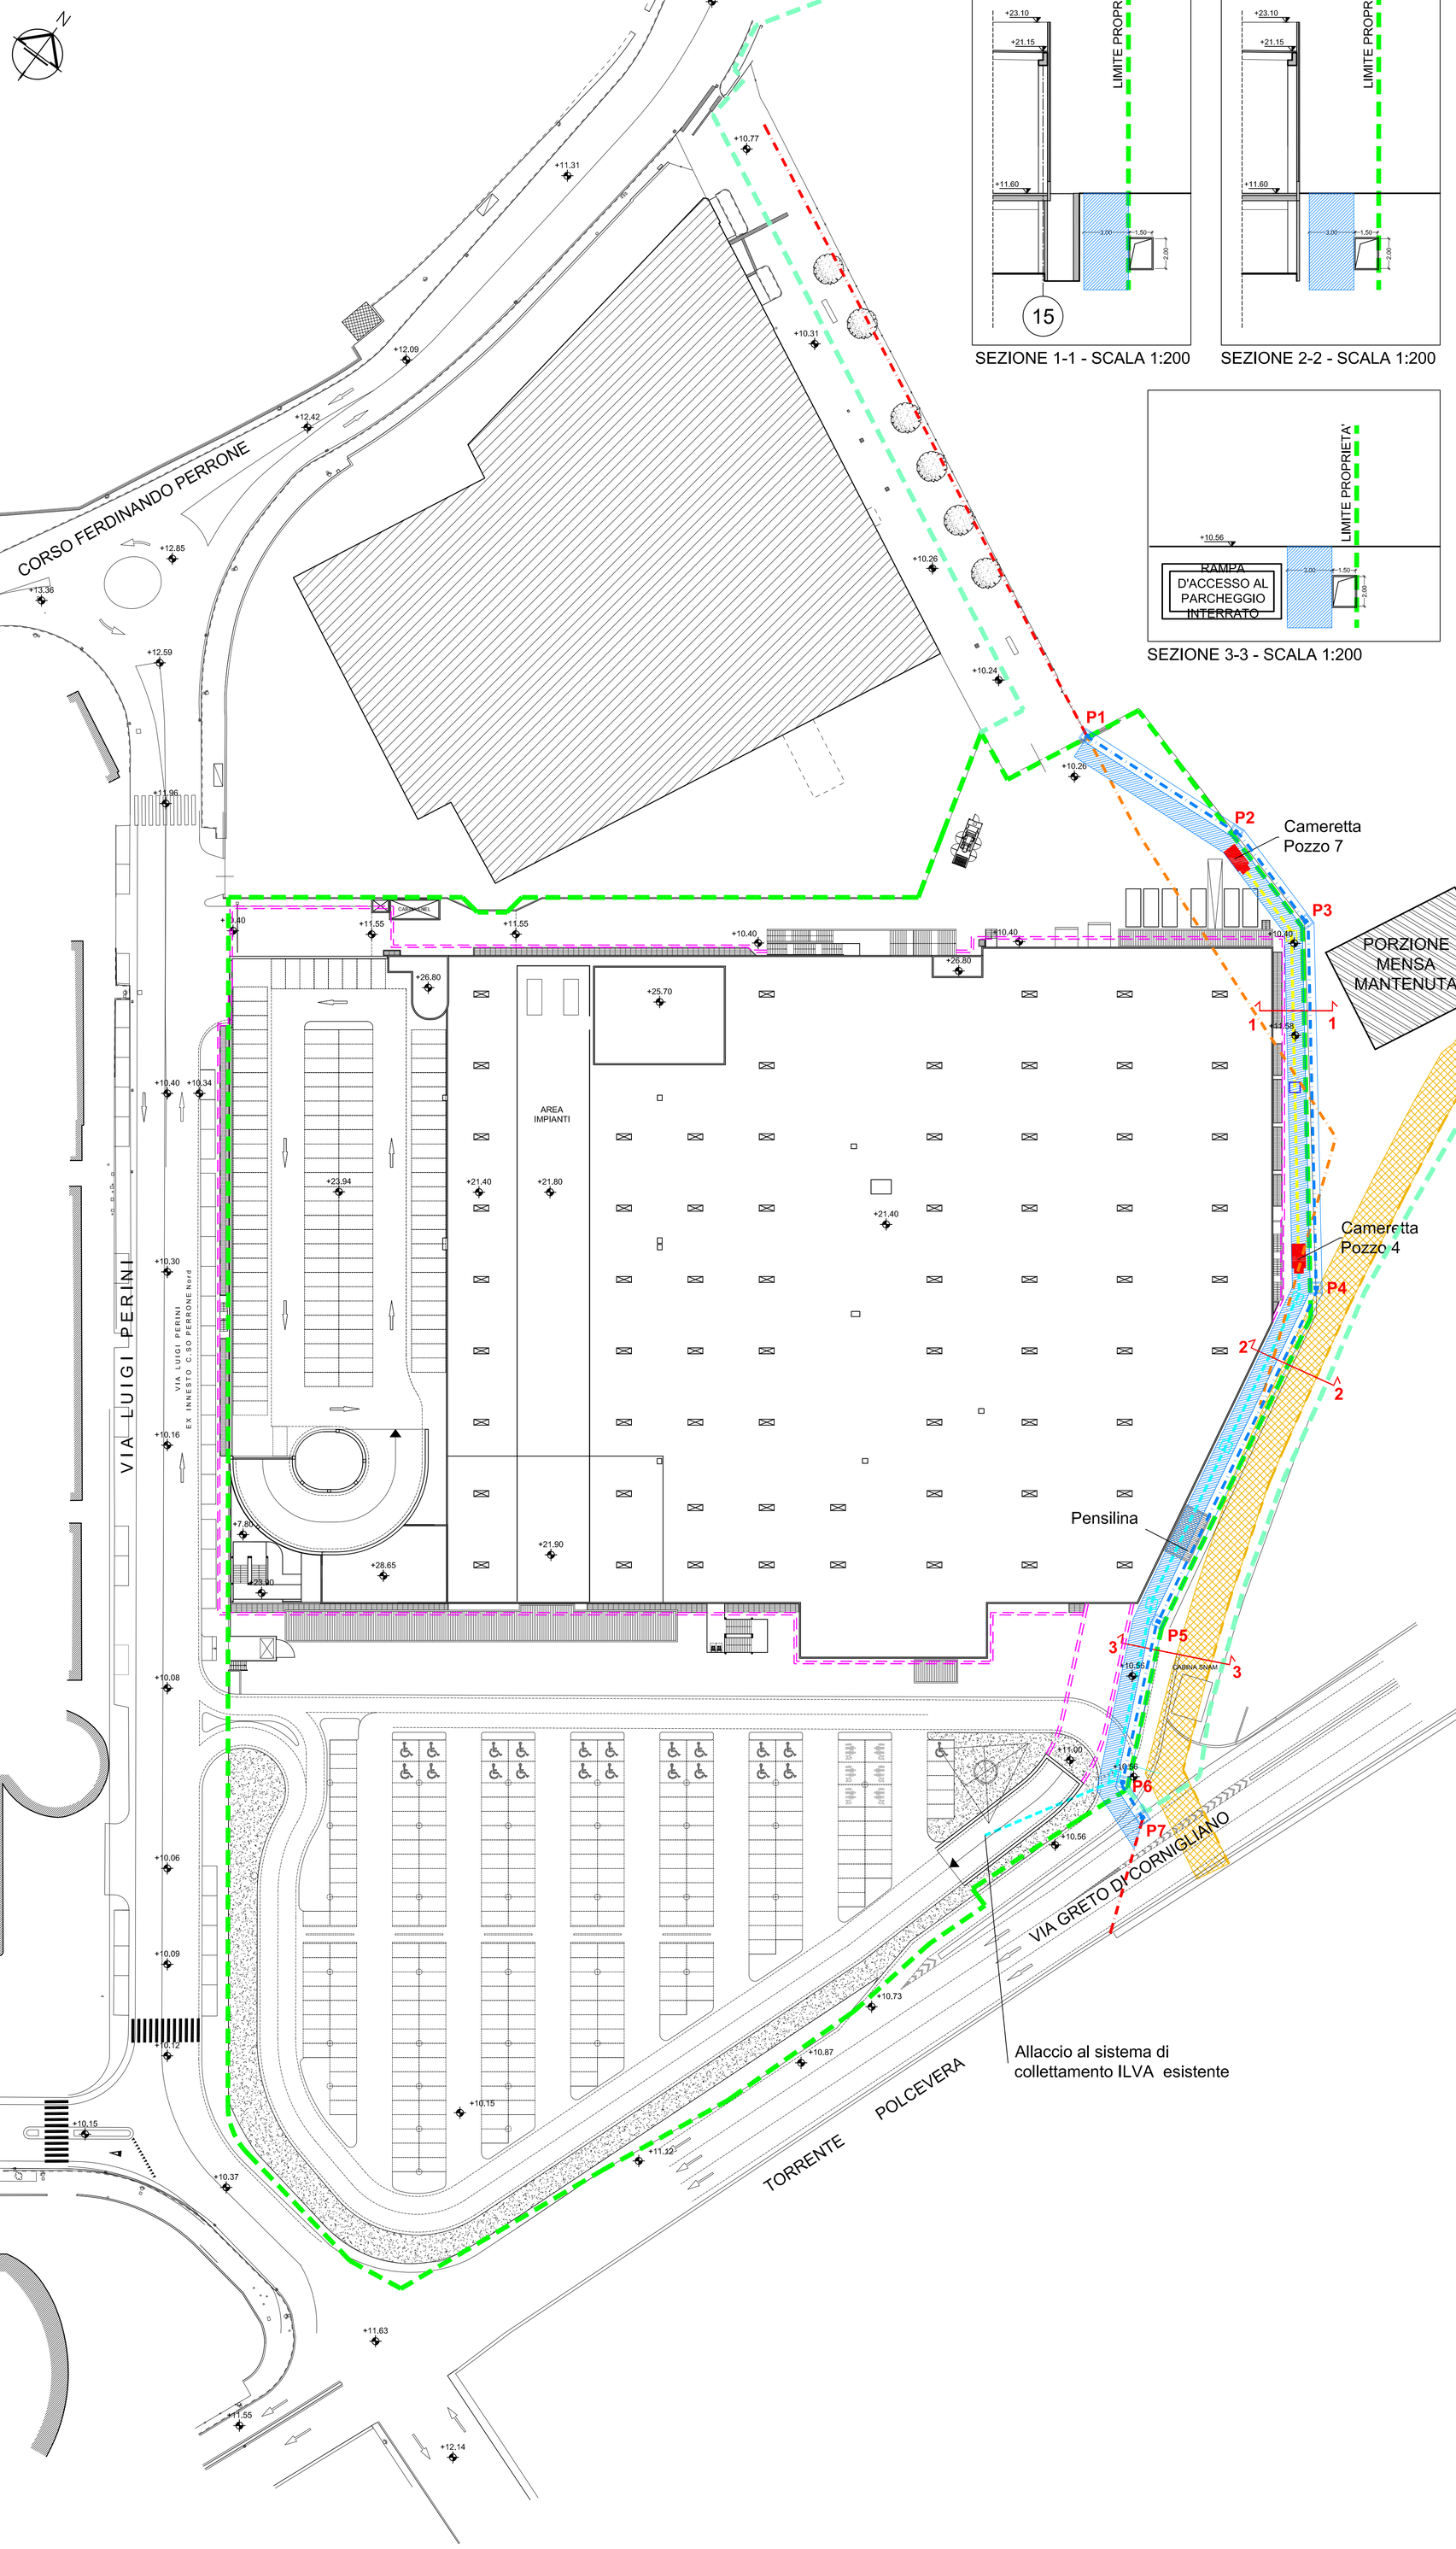


SEZIONE 1-1 - SCALA 1:200

SEZIONE 2-2 - SCALA 1:200

SEZIONE 3-3 - SCALA 1:200

- LIMITE LOTTO DI INTERVENTO COMPLESSIVO
- LIMITE LOTTO DI PROPRIETA' AMT
- INGOMBRO EDIFICIO AL PIANO INTERRATO
- TRACCIATO CANALE ESISTENTE NON OGGETTO DI MODIFICA
- TRACCIATO CANALE DA DEMOLIRE
- TRACCIATO NUOVO MANUFATTO CANALE, DIM. 150 cm/200 cm (L/H)
- FASCIA DI RISPETTO CANALE 3 m
- NUOVO POZZO ILVA
- NUOVO TRACCIATO DI COLLEGAMENTO DEI POZZI ILVA Ø400mm
- NUOVO TRACCIATO DI COLLEGAMENTO DEI POZZI ILVA Ø300mm
- POZZETTI DI ISPEZIONE (ILVA/CANALE)
- ASSE CONDOTTA METANODOTTO
- FASCIA DI RISPETTO METANODOTTO

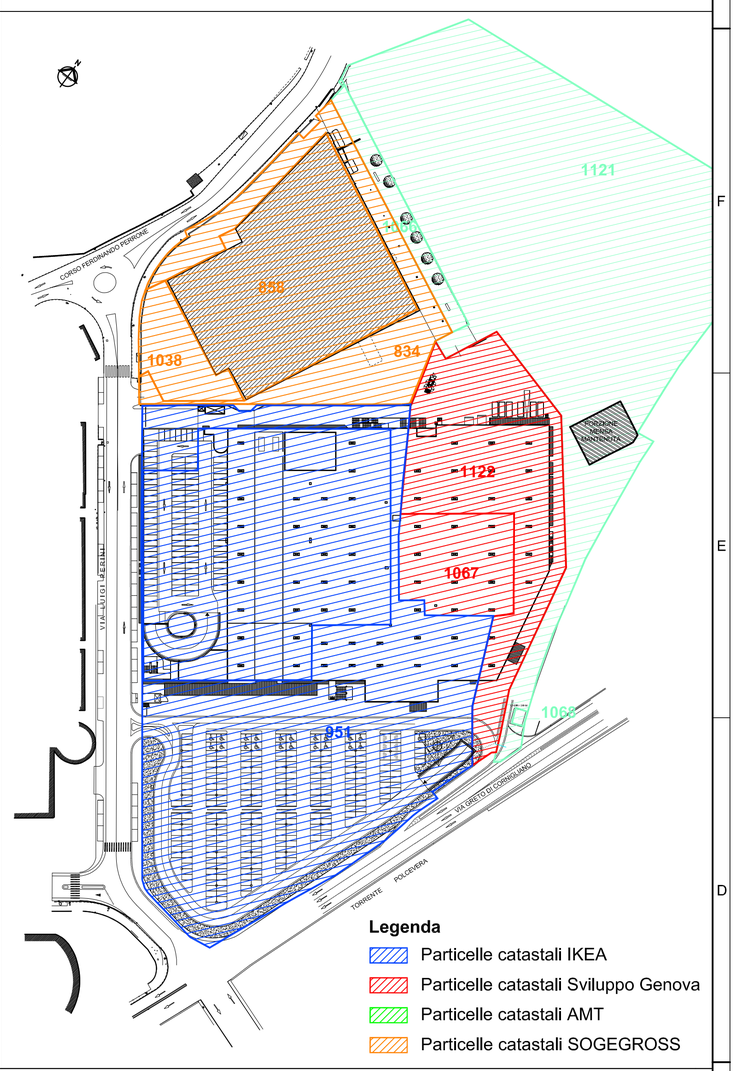

REV.	DATE	DESCRIPTIONS	DWG.	CECK	APP.
B	29/10/2012	SOSTITUZIONE COME DA RICHIESTE PROTOCOLLO DI CONFERENZA DEI SERVIZI N°304761 DEL 11/10/2012			
A	24/09/2012	PRIMA EMISSIONE			

Key Plan

IKEA Note

IKEA ITALIA PROPERTY S.r.l.

This drawing is the property of Inter IKEA Systems B.V. and may, in no way other than for agreed purpose, be used, copied, reproduced or in any other manner made known to a third party, and shall after its intended use be returned to Inter IKEA Systems B.V.

Inter IKEA Systems B.V.

1° SUPPLIER

2° SUPPLIER

Designer

NUOVO IKEA STORE GENOVA CAMPI (GE)

1° TITLE: TAVOLA 3

2° title: PLANIMETRIA SPOSTAMENTO CANALE E VERIFICA PROGETTO CON EVENTUALI FASCE DI INEDIFICABILITA'

1st ISSUED	SHEET	SCALE	IKEA ITALIA STANDARDS Code	DRAWING N.
		1:500	- - - - - - - - - 0 3 B	

IBSSBV STANDARDS Code

File name, extension