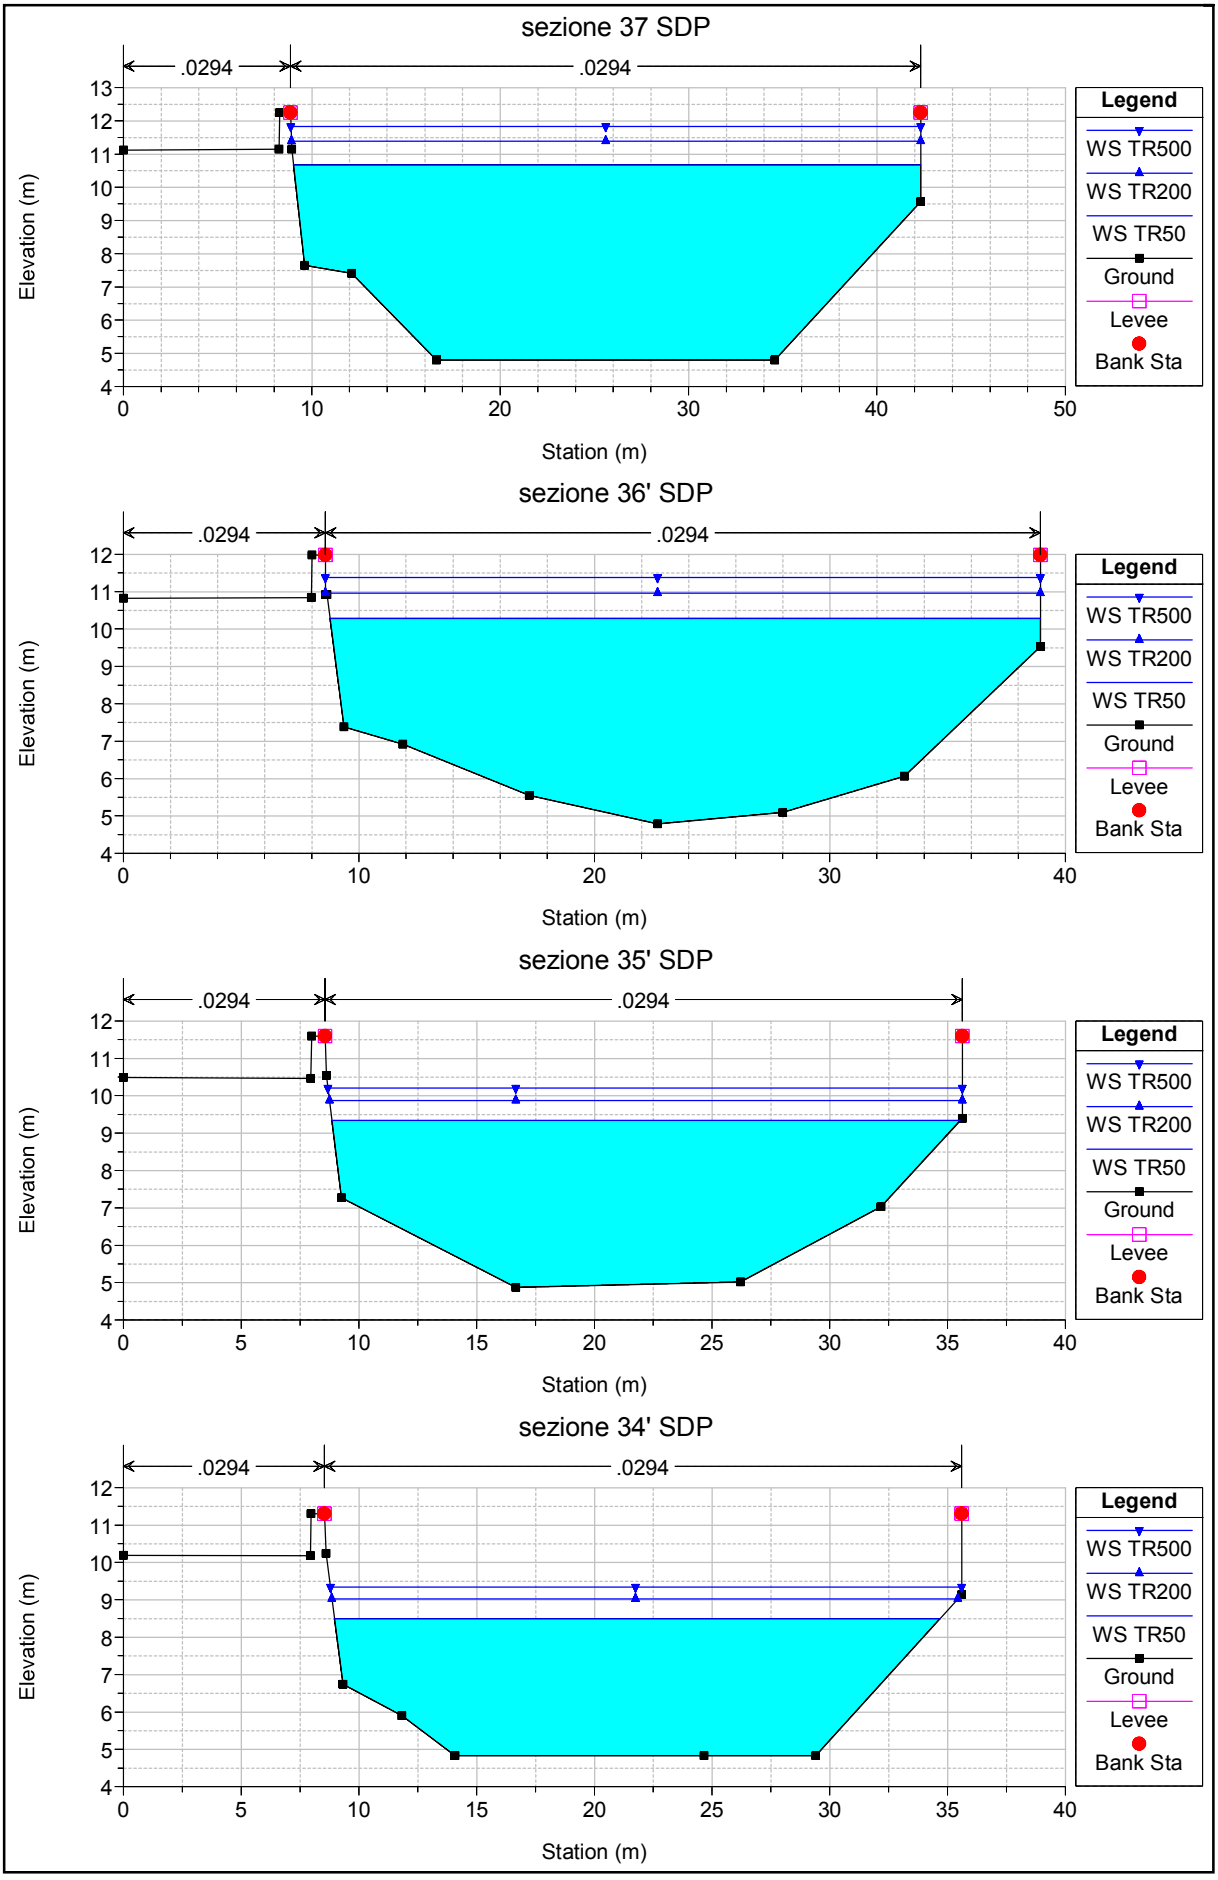
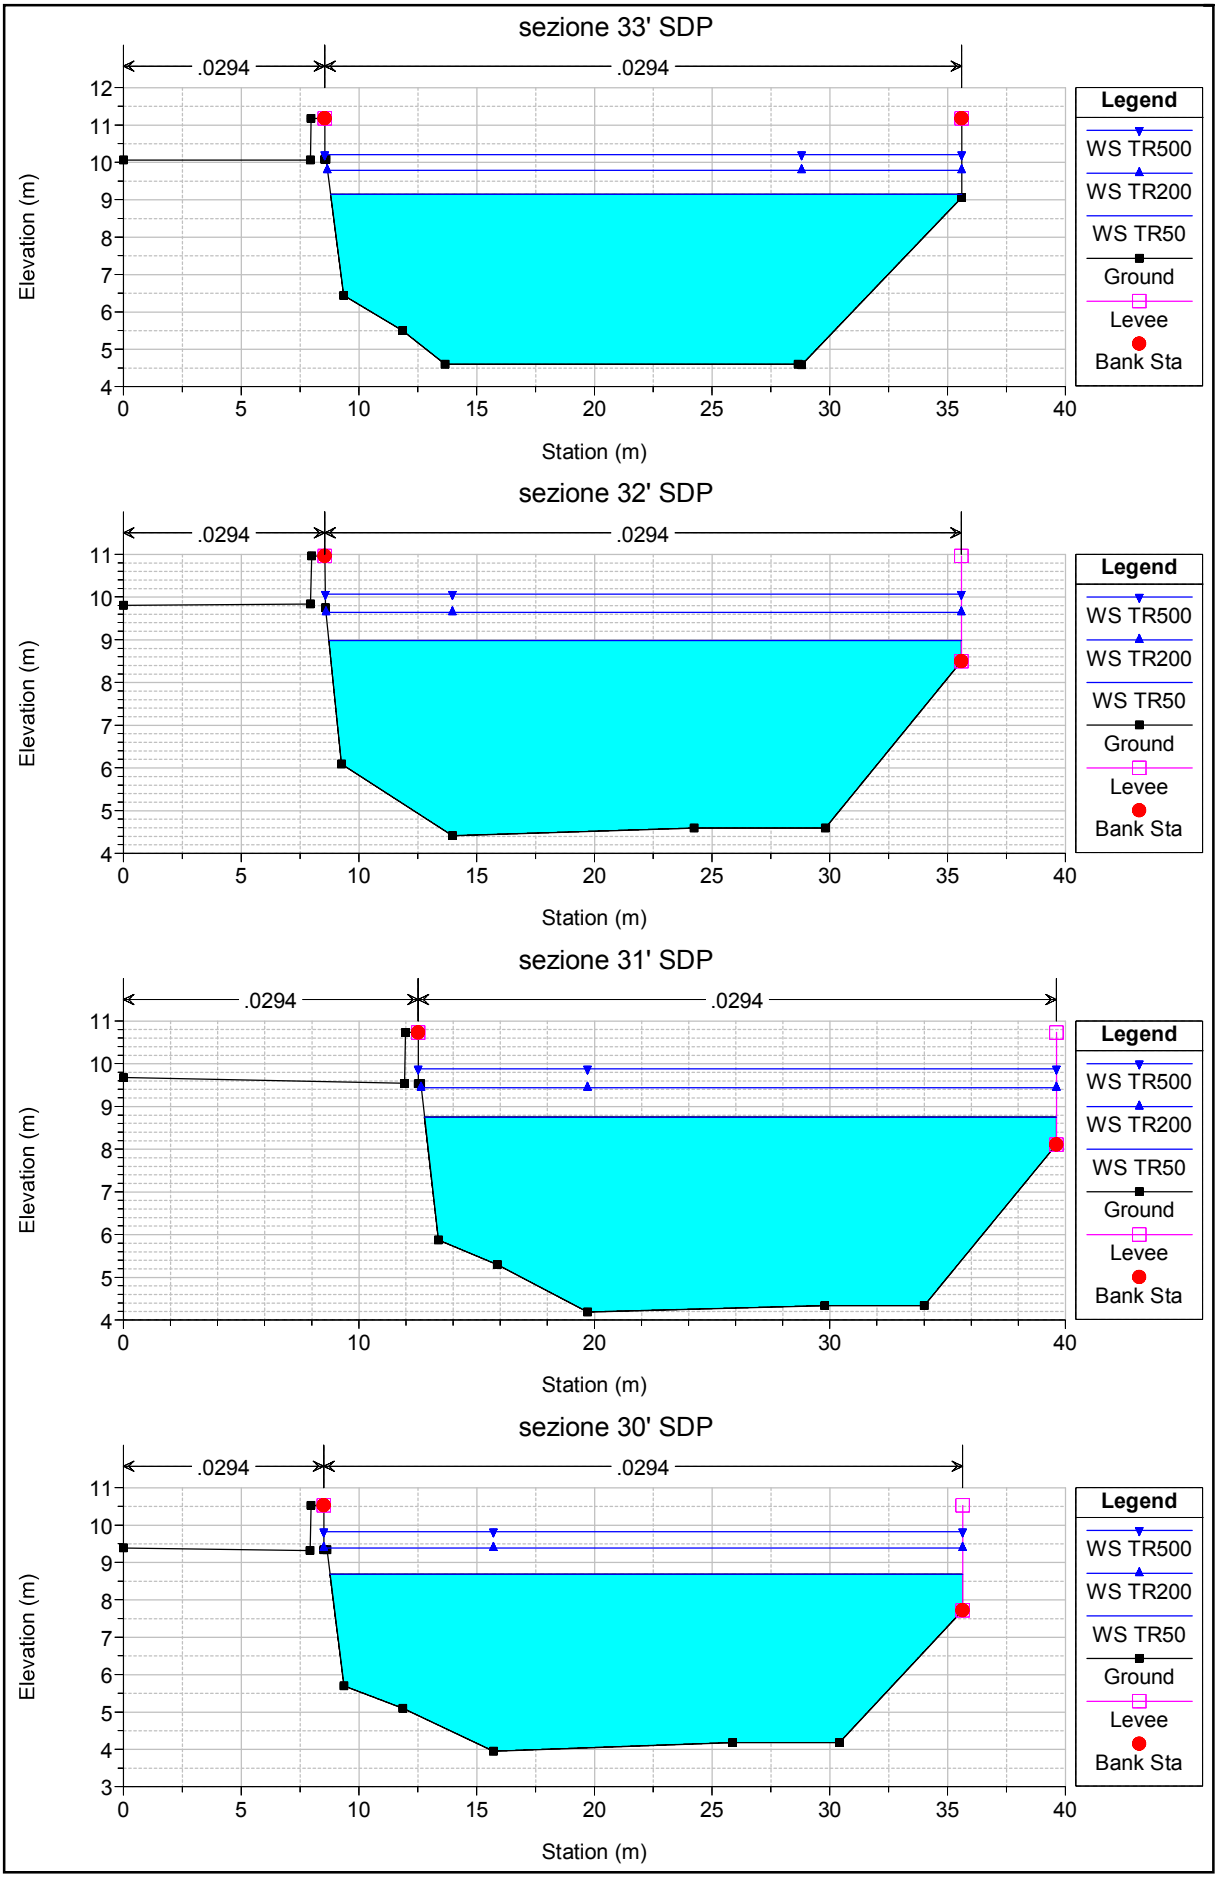
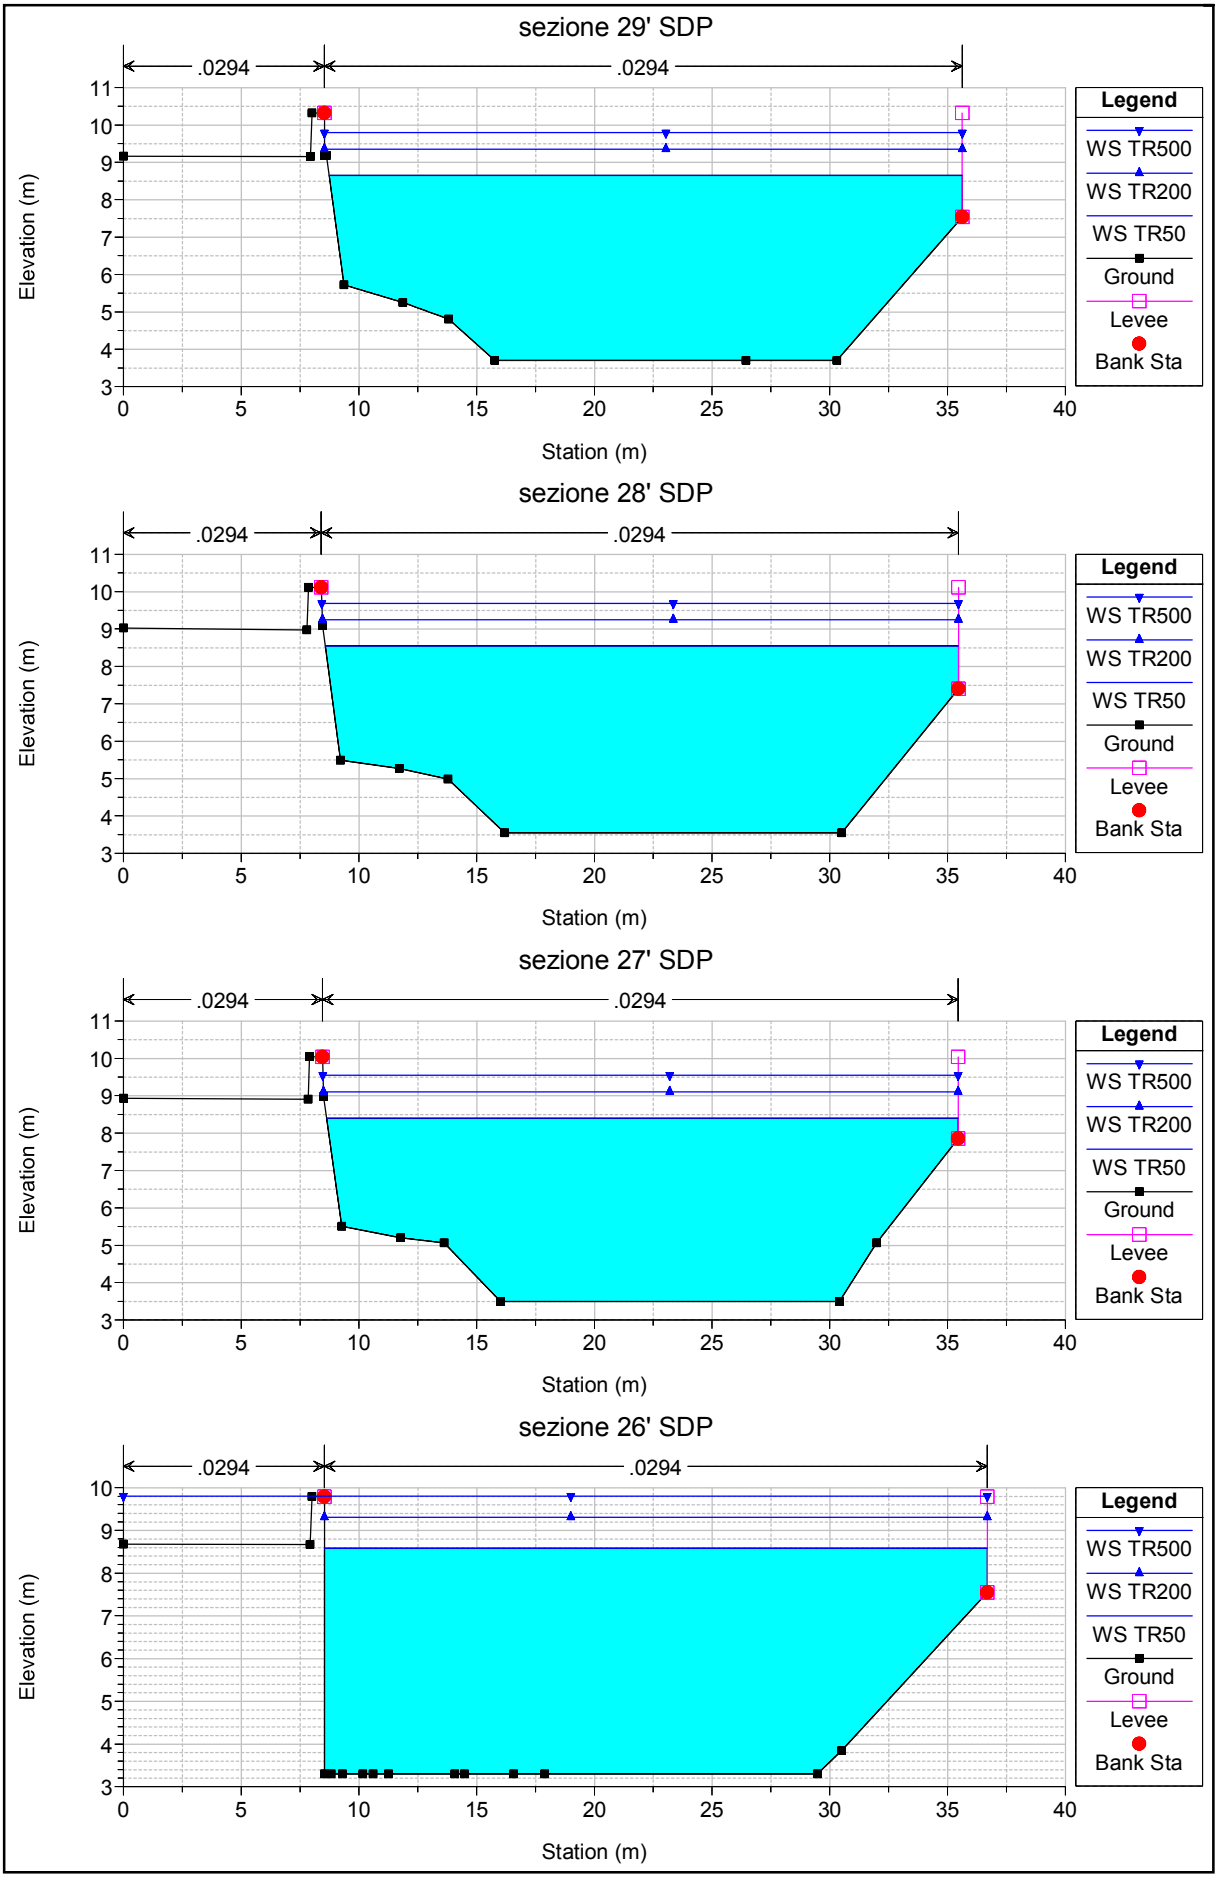
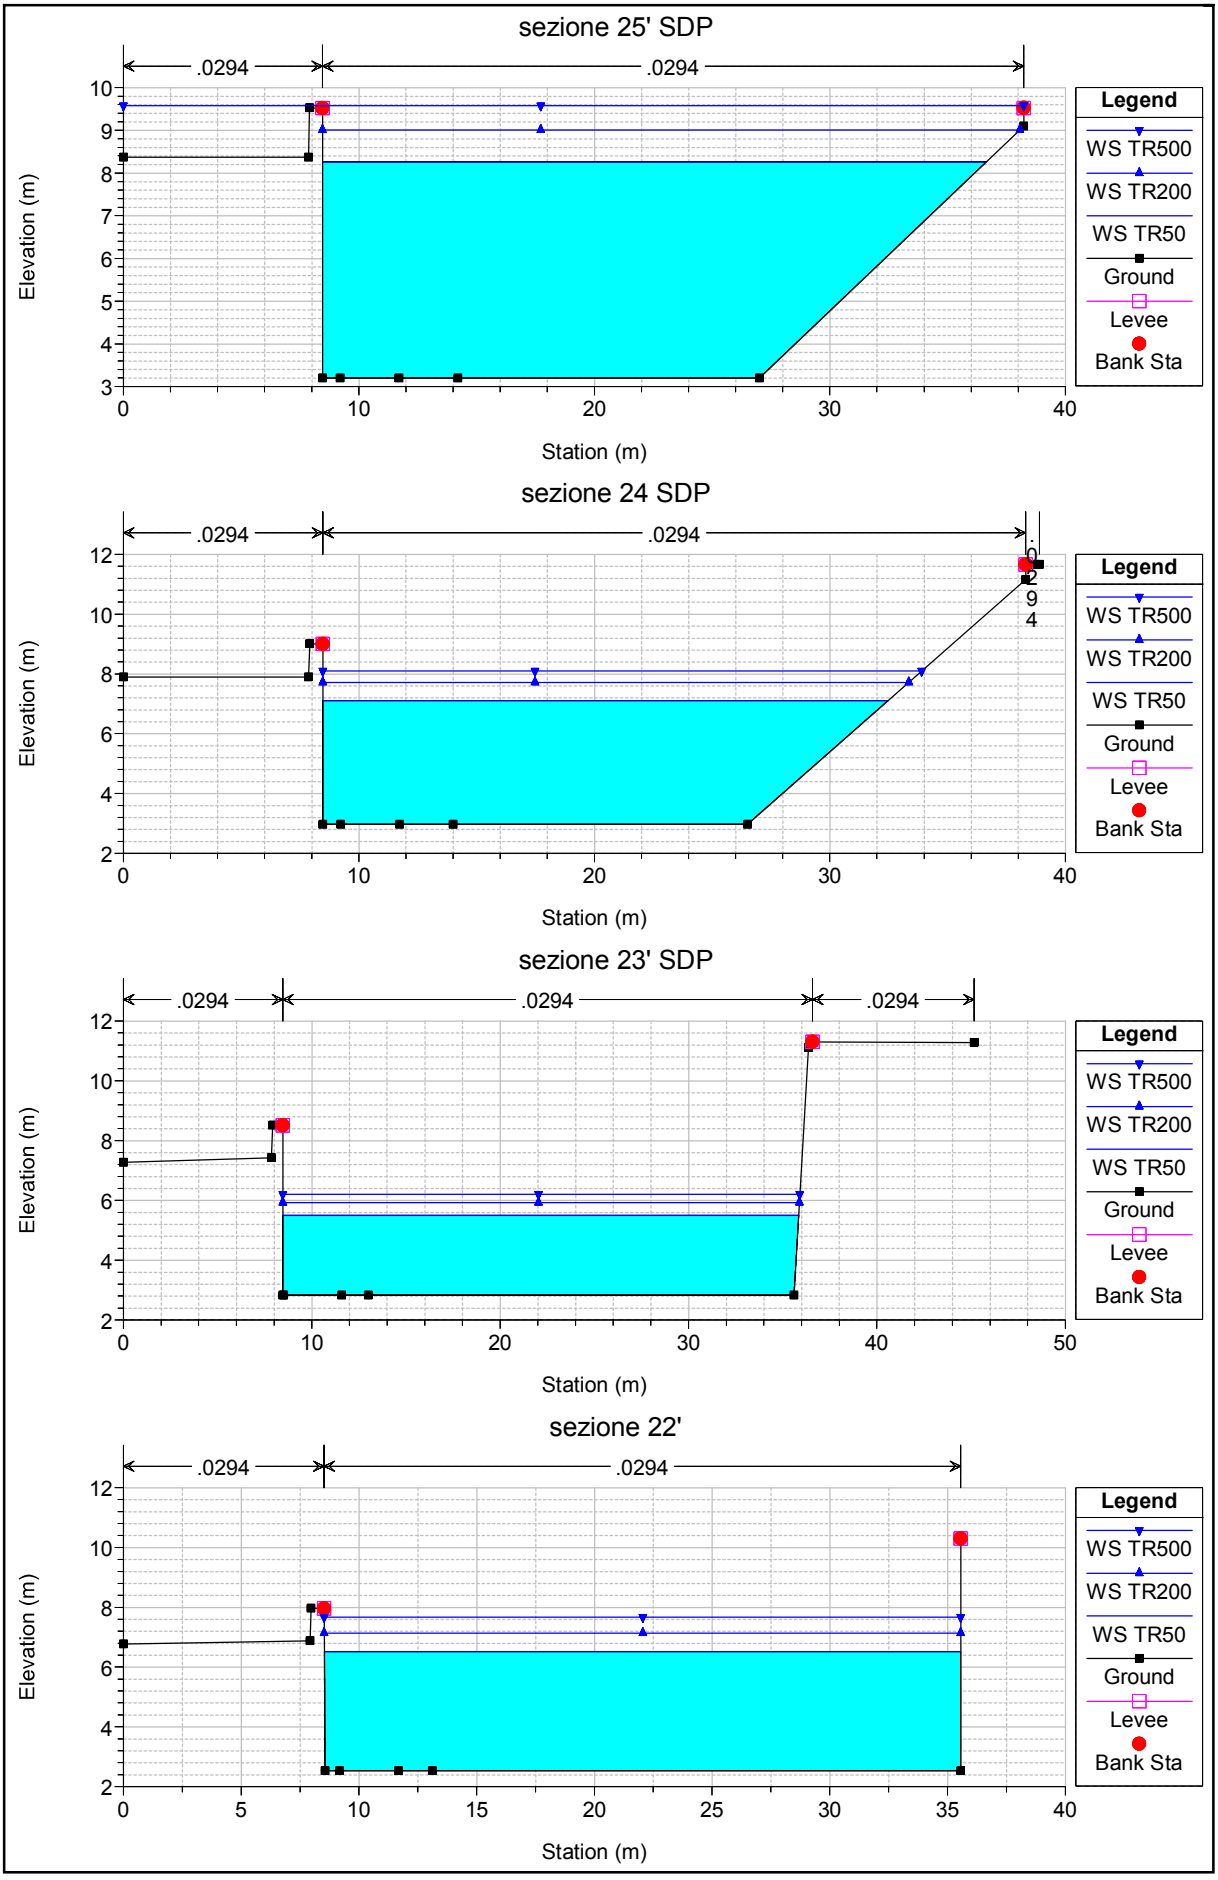
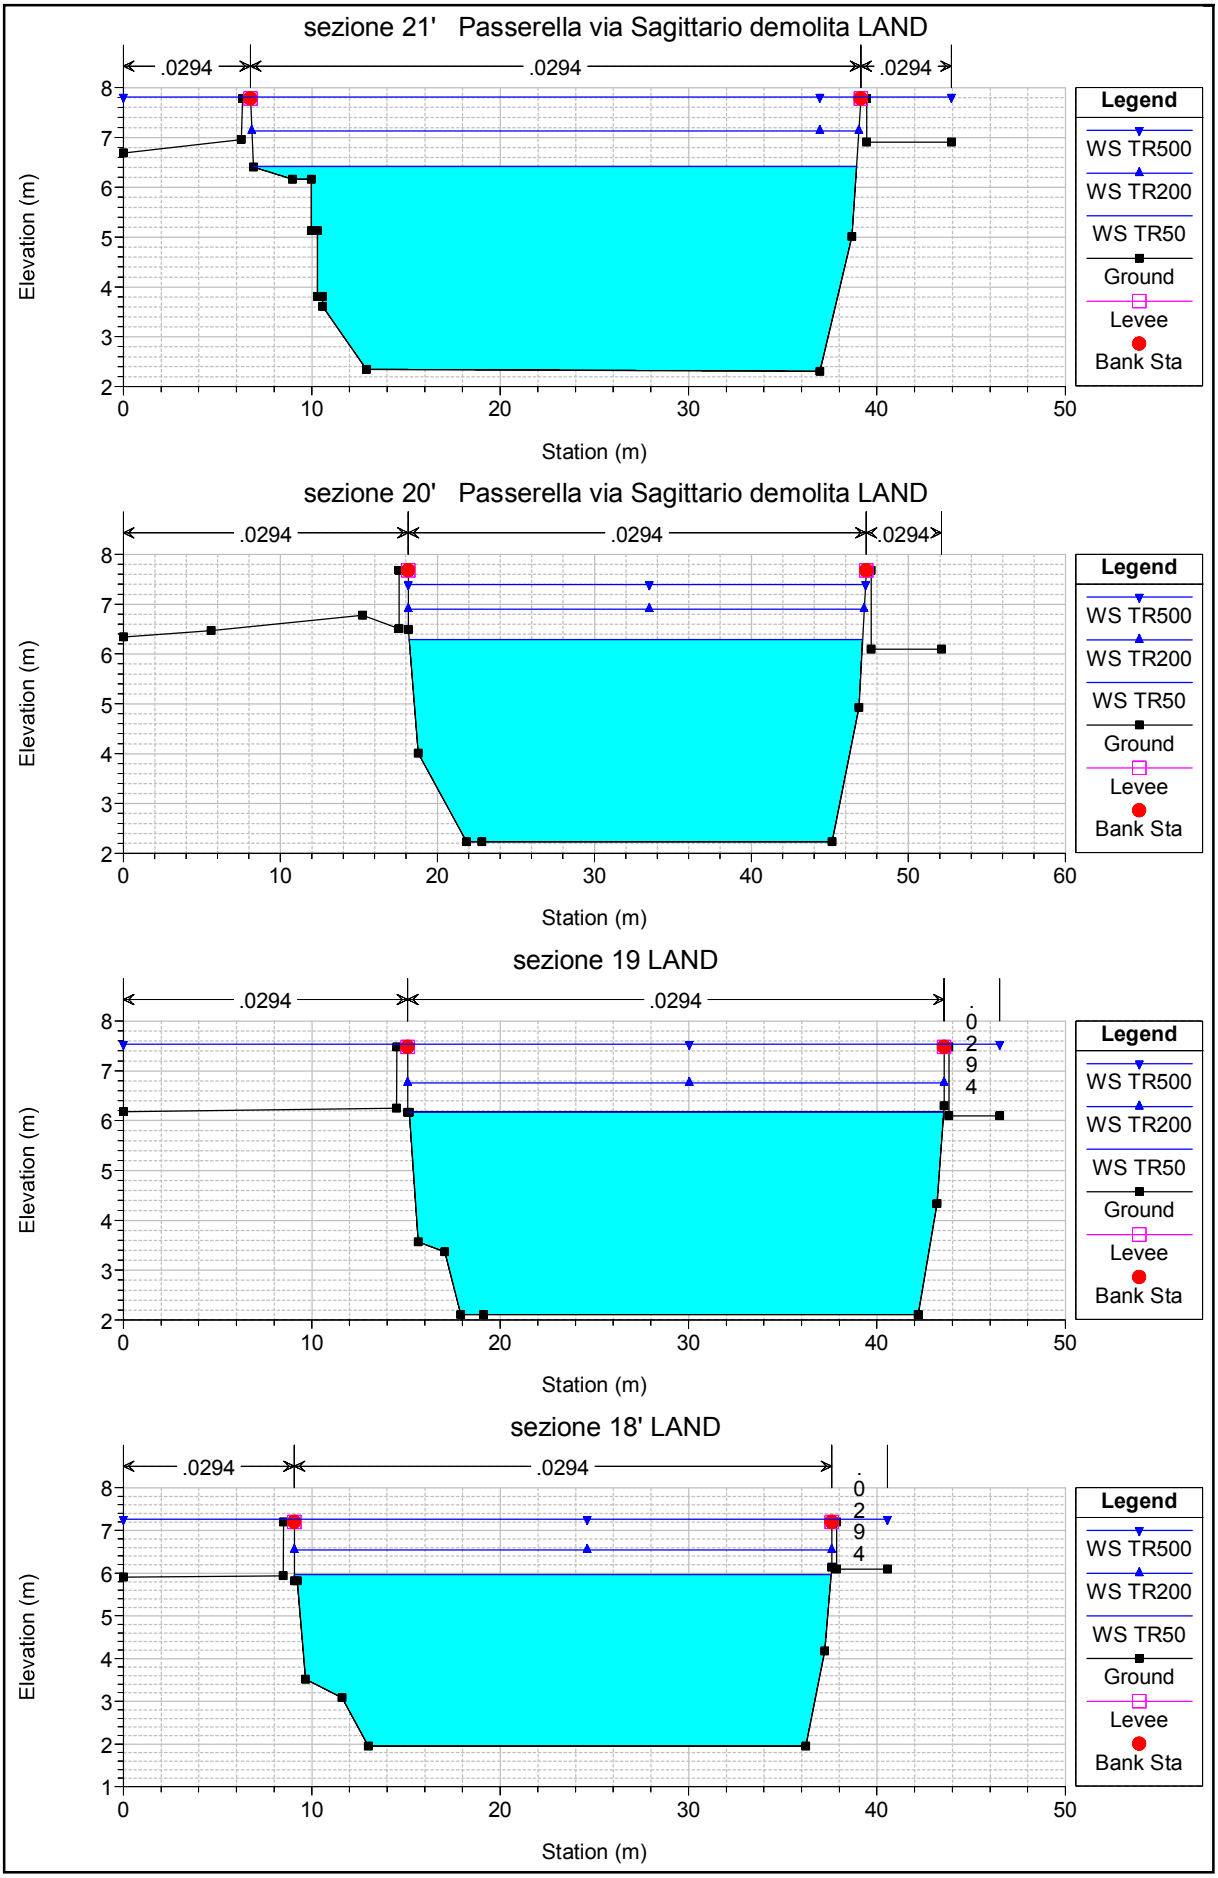
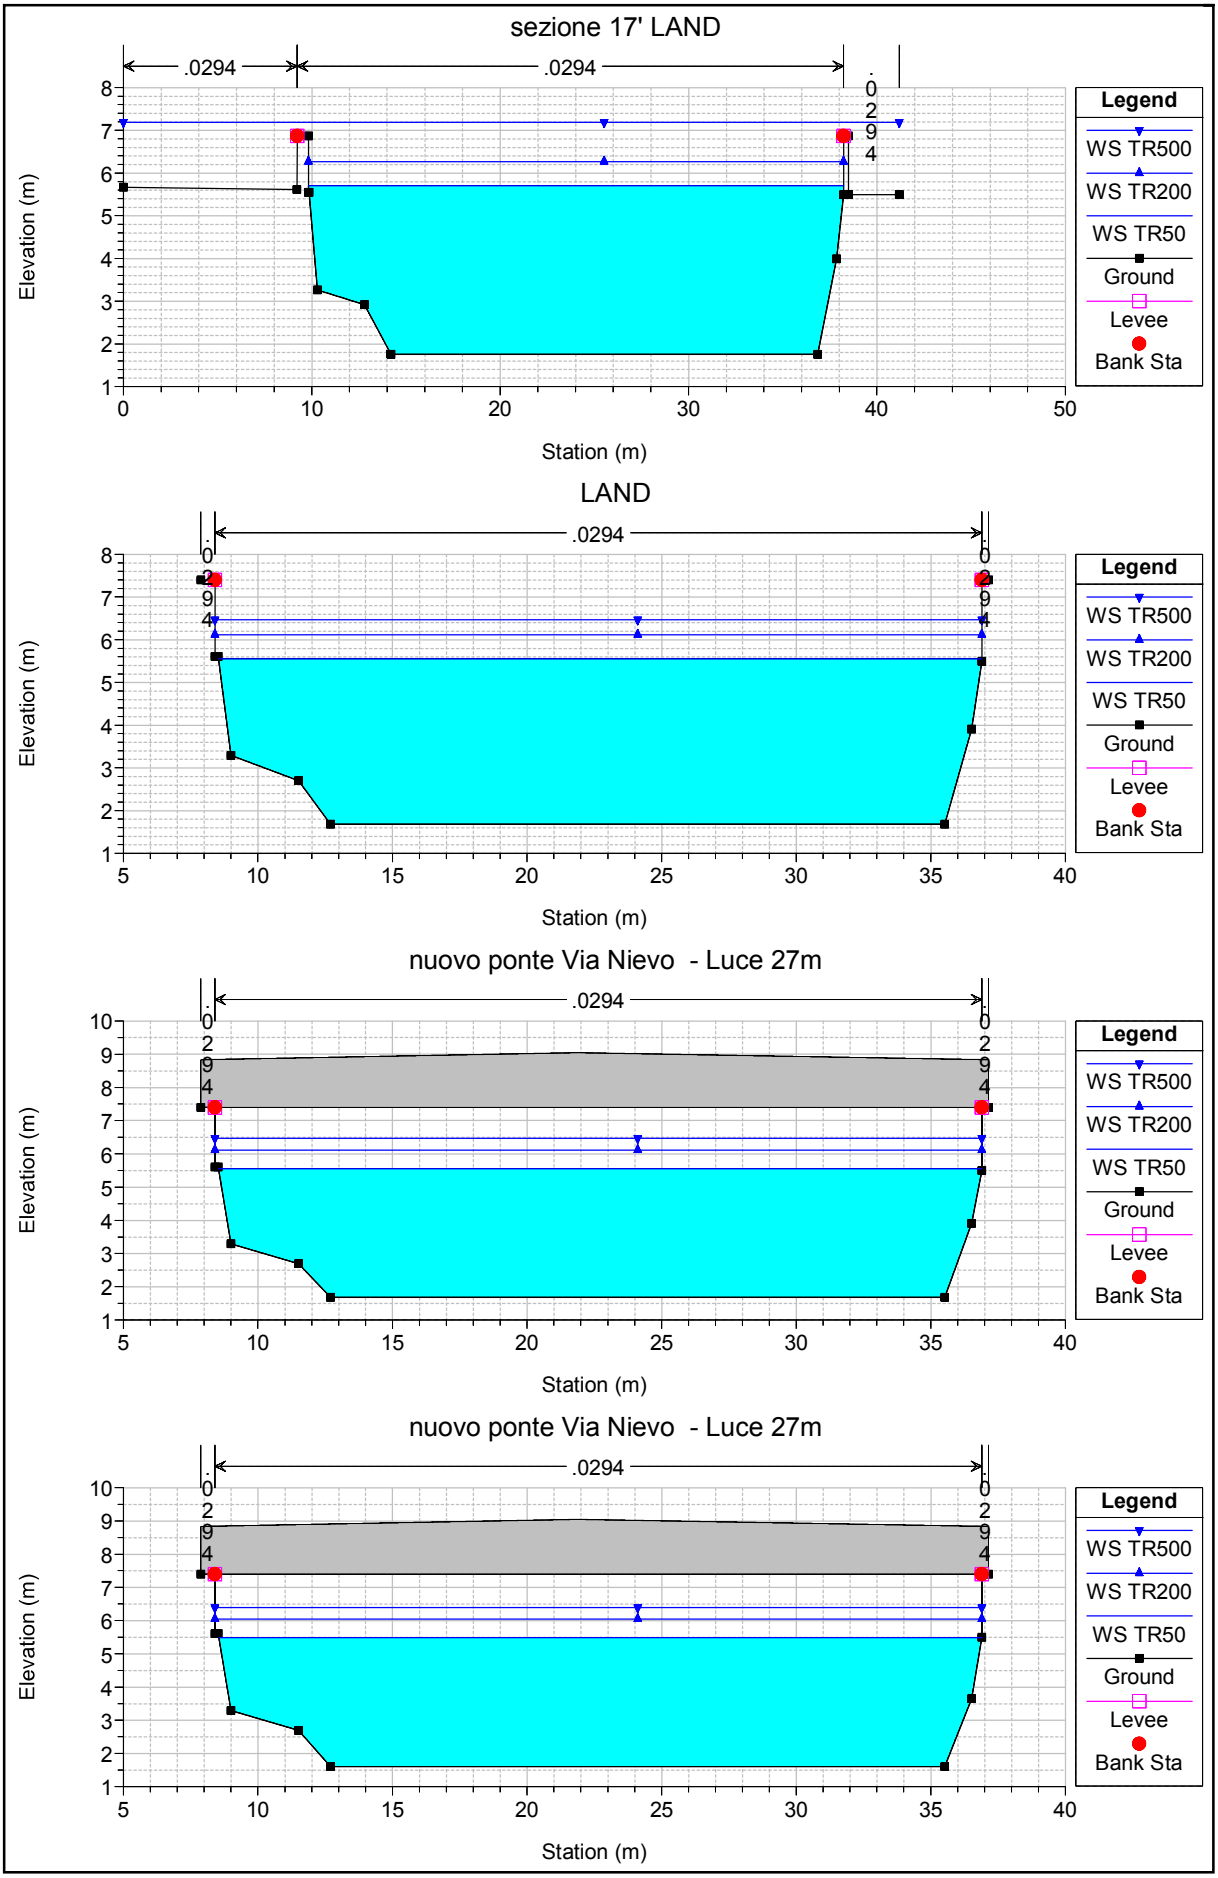

sezione 37 SDP
.0294
.0294
Elevation (m)
Station (m)
Legend
WS TR500
WS TR200
WS TR50
Ground
Levee
Bank Sta
sezione 36' SDP
.0294
.0294
Elevation (m)
Station (m)
Legend
WS TR500
WS TR200
WS TR50
Ground
Levee
Bank Sta
sezione 35' SDP
.0294
.0294
Elevation (m)
Station (m)
Legend
WS TR500
WS TR200
WS TR50
Ground
Levee
Bank Sta
sezione 34' SDP
.0294
.0294
Elevation (m)
Station (m)
Legend
WS TR500
WS TR200
WS TR50
Ground
Levee
Bank Sta

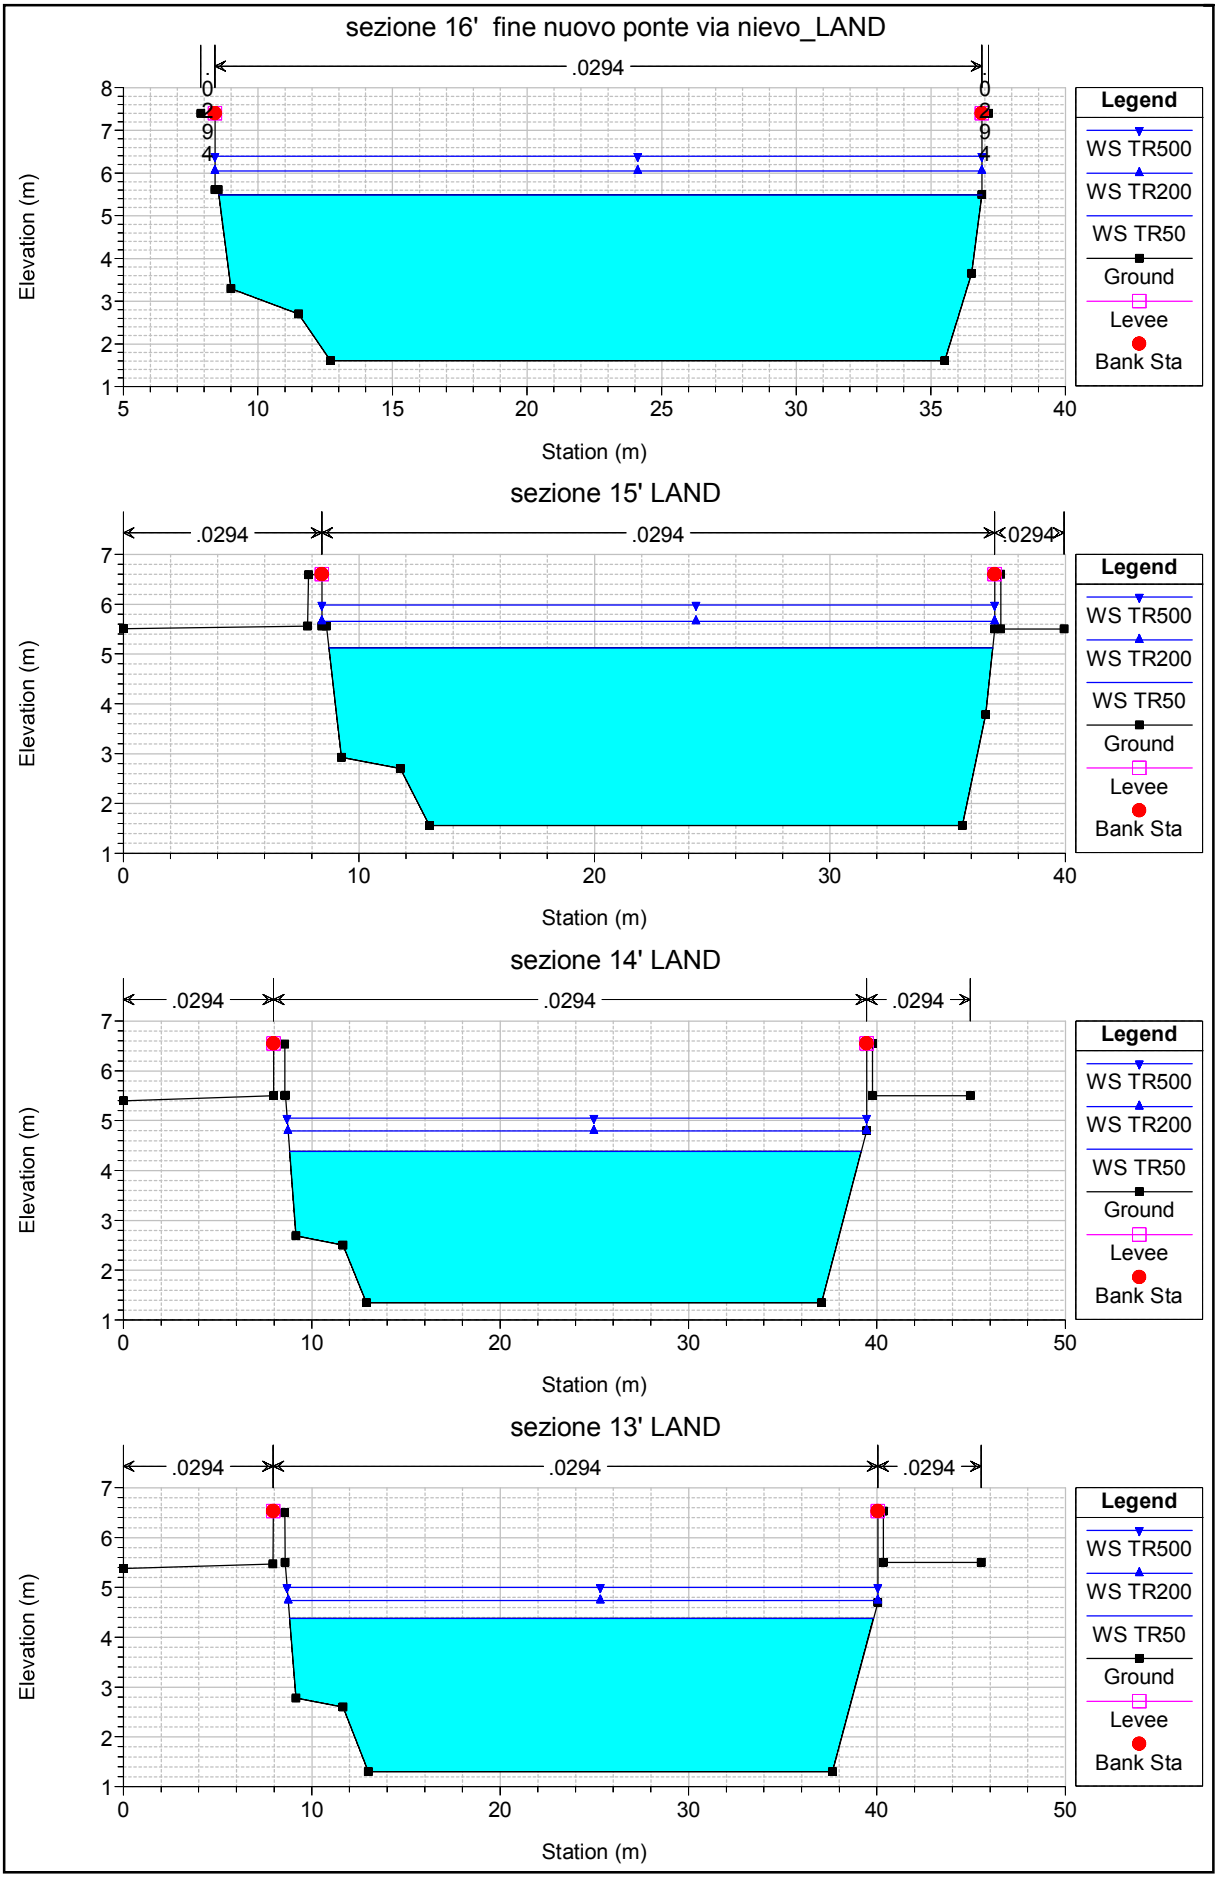

sezione 33' SDP
.0294
.0294
Elevation (m)
Station (m)
Legend
WS TR500
WS TR200
WS TR50
Ground
Levee
Bank Sta
sezione 32' SDP
.0294
.0294
Elevation (m)
Station (m)
Legend
WS TR500
WS TR200
WS TR50
Ground
Levee
Bank Sta
sezione 31' SDP
.0294
.0294
Elevation (m)
Station (m)
Legend
WS TR500
WS TR200
WS TR50
Ground
Levee
Bank Sta
sezione 30' SDP
.0294
.0294
Elevation (m)
Station (m)
Legend
WS TR500
WS TR200
WS TR50
Ground
Levee
Bank Sta


sezione 29' SDP
.0294
.0294
Elevation (m)
Station (m)
Legend
WS TR500
WS TR200
WS TR50
Ground
Levee
Bank Sta
sezione 28' SDP
.0294
.0294
Elevation (m)
Station (m)
Legend
WS TR500
WS TR200
WS TR50
Ground
Levee
Bank Sta
sezione 27' SDP
.0294
.0294
Elevation (m)
Station (m)
Legend
WS TR500
WS TR200
WS TR50
Ground
Levee
Bank Sta
sezione 26' SDP
.0294
.0294
Elevation (m)
Station (m)
Legend
WS TR500
WS TR200
WS TR50
Ground
Levee
Bank Sta


sezione 25' SDP
.0294
.0294
Elevation (m)
Station (m)
Legend
WS TR500
WS TR200
WS TR50
Ground
Levee
Bank Sta
sezione 24 SDP
.0294
.0294
.0294
Elevation (m)
Station (m)
Legend
WS TR500
WS TR200
WS TR50
Ground
Levee
Bank Sta
sezione 23' SDP
.0294
.0294
.0294
Elevation (m)
Station (m)
Legend
WS TR500
WS TR200
WS TR50
Ground
Levee
Bank Sta
sezione 22'
.0294
.0294
Elevation (m)
Station (m)
Legend
WS TR500
WS TR200
WS TR50
Ground
Levee
Bank Sta


sezione 21' Passerella via Sagittario demolita LAND
.0294
.0294
.0294
Elevation (m)
Station (m)
Legend
WS TR500
WS TR200
WS TR50
Ground
Levee
Bank Sta
sezione 20' Passerella via Sagittario demolita LAND
.0294
.0294
.0294
Elevation (m)
Station (m)
Legend
WS TR500
WS TR200
WS TR50
Ground
Levee
Bank Sta
sezione 19 LAND
.0294
.0294
.0294
Elevation (m)
Station (m)
Legend
WS TR500
WS TR200
WS TR50
Ground
Levee
Bank Sta
sezione 18' LAND
.0294
.0294
.0294
Elevation (m)
Station (m)
Legend
WS TR500
WS TR200
WS TR50
Ground
Levee
Bank Sta


sezione 17' LAND
.0294
.0294
.0294
Elevation (m)
Station (m)
Legend
WS TR500
WS TR200
WS TR50
Ground
Levee
Bank Sta
LAND
.0294
.0294
Elevation (m)
Station (m)
Legend
WS TR500
WS TR200
WS TR50
Ground
Levee
Bank Sta
nuovo ponte Via Nievo - Luce 27m
.0294
.0294
Elevation (m)
Station (m)
Legend
WS TR500
WS TR200
WS TR50
Ground
Levee
Bank Sta
nuovo ponte Via Nievo - Luce 27m
.0294
.0294
Elevation (m)
Station (m)
Legend
WS TR500
WS TR200
WS TR50
Ground
Levee
Bank Sta


sezione 16' fine nuovo ponte via nievo_LAND
.0294
.0294
Elevation (m)
Station (m)
Legend
WS TR500
WS TR200
WS TR50
Ground
Levee
Bank Sta
sezione 15' LAND
.0294
.0294
.0294
Elevation (m)
Station (m)
Legend
WS TR500
WS TR200
WS TR50
Ground
Levee
Bank Sta
sezione 14' LAND
.0294
.0294
.0294
Elevation (m)
Station (m)
Legend
WS TR500
WS TR200
WS TR50
Ground
Levee
Bank Sta
sezione 13' LAND
.0294
.0294
.0294
Elevation (m)
Station (m)
Legend
WS TR500
WS TR200
WS TR50
Ground
Levee
Bank Sta