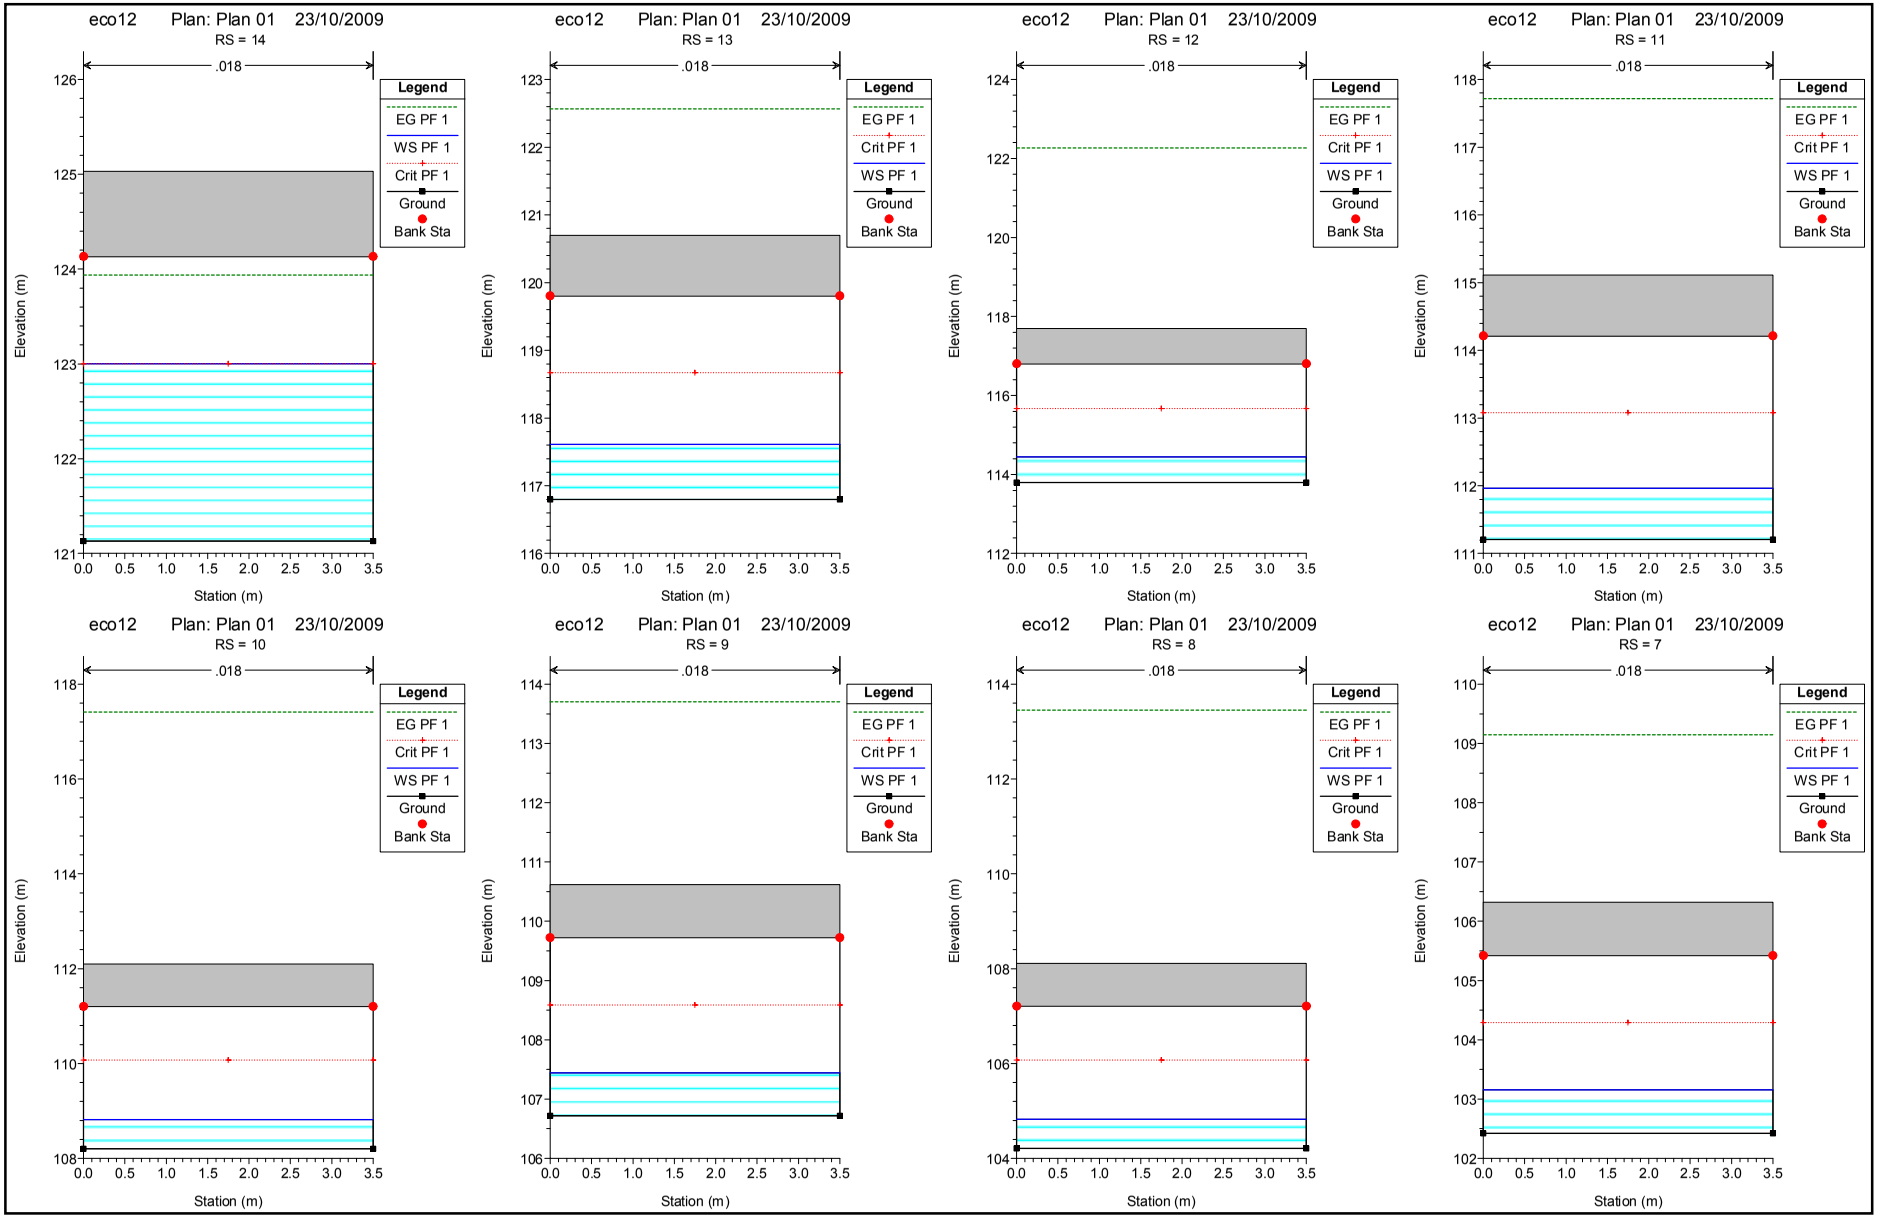

eco12 Plan: Plan 01 23/10/2009
RS = 14
.018
Legend
EG PF 1
WS PF 1
Crit PF 1
Ground
Bank Sta
Elevation (m)
Station (m)
eco12 Plan: Plan 01 23/10/2009
RS = 13
.018
Legend
EG PF 1
Crit PF 1
WS PF 1
Ground
Bank Sta
Elevation (m)
Station (m)
eco12 Plan: Plan 01 23/10/2009
RS = 12
.018
Legend
EG PF 1
Crit PF 1
WS PF 1
Ground
Bank Sta
Elevation (m)
Station (m)
eco12 Plan: Plan 01 23/10/2009
RS = 11
.018
Legend
EG PF 1
Crit PF 1
WS PF 1
Ground
Bank Sta
Elevation (m)
Station (m)
eco12 Plan: Plan 01 23/10/2009
RS = 10
.018
Legend
EG PF 1
Crit PF 1
WS PF 1
Ground
Bank Sta
Elevation (m)
Station (m)
eco12 Plan: Plan 01 23/10/2009
RS = 9
.018
Legend
EG PF 1
Crit PF 1
WS PF 1
Ground
Bank Sta
Elevation (m)
Station (m)
eco12 Plan: Plan 01 23/10/2009
RS = 8
.018
Legend
EG PF 1
Crit PF 1
WS PF 1
Ground
Bank Sta
Elevation (m)
Station (m)
eco12 Plan: Plan 01 23/10/2009
RS = 7
.018
Legend
EG PF 1
Crit PF 1
WS PF 1
Ground
Bank Sta
Elevation (m)
Station (m)