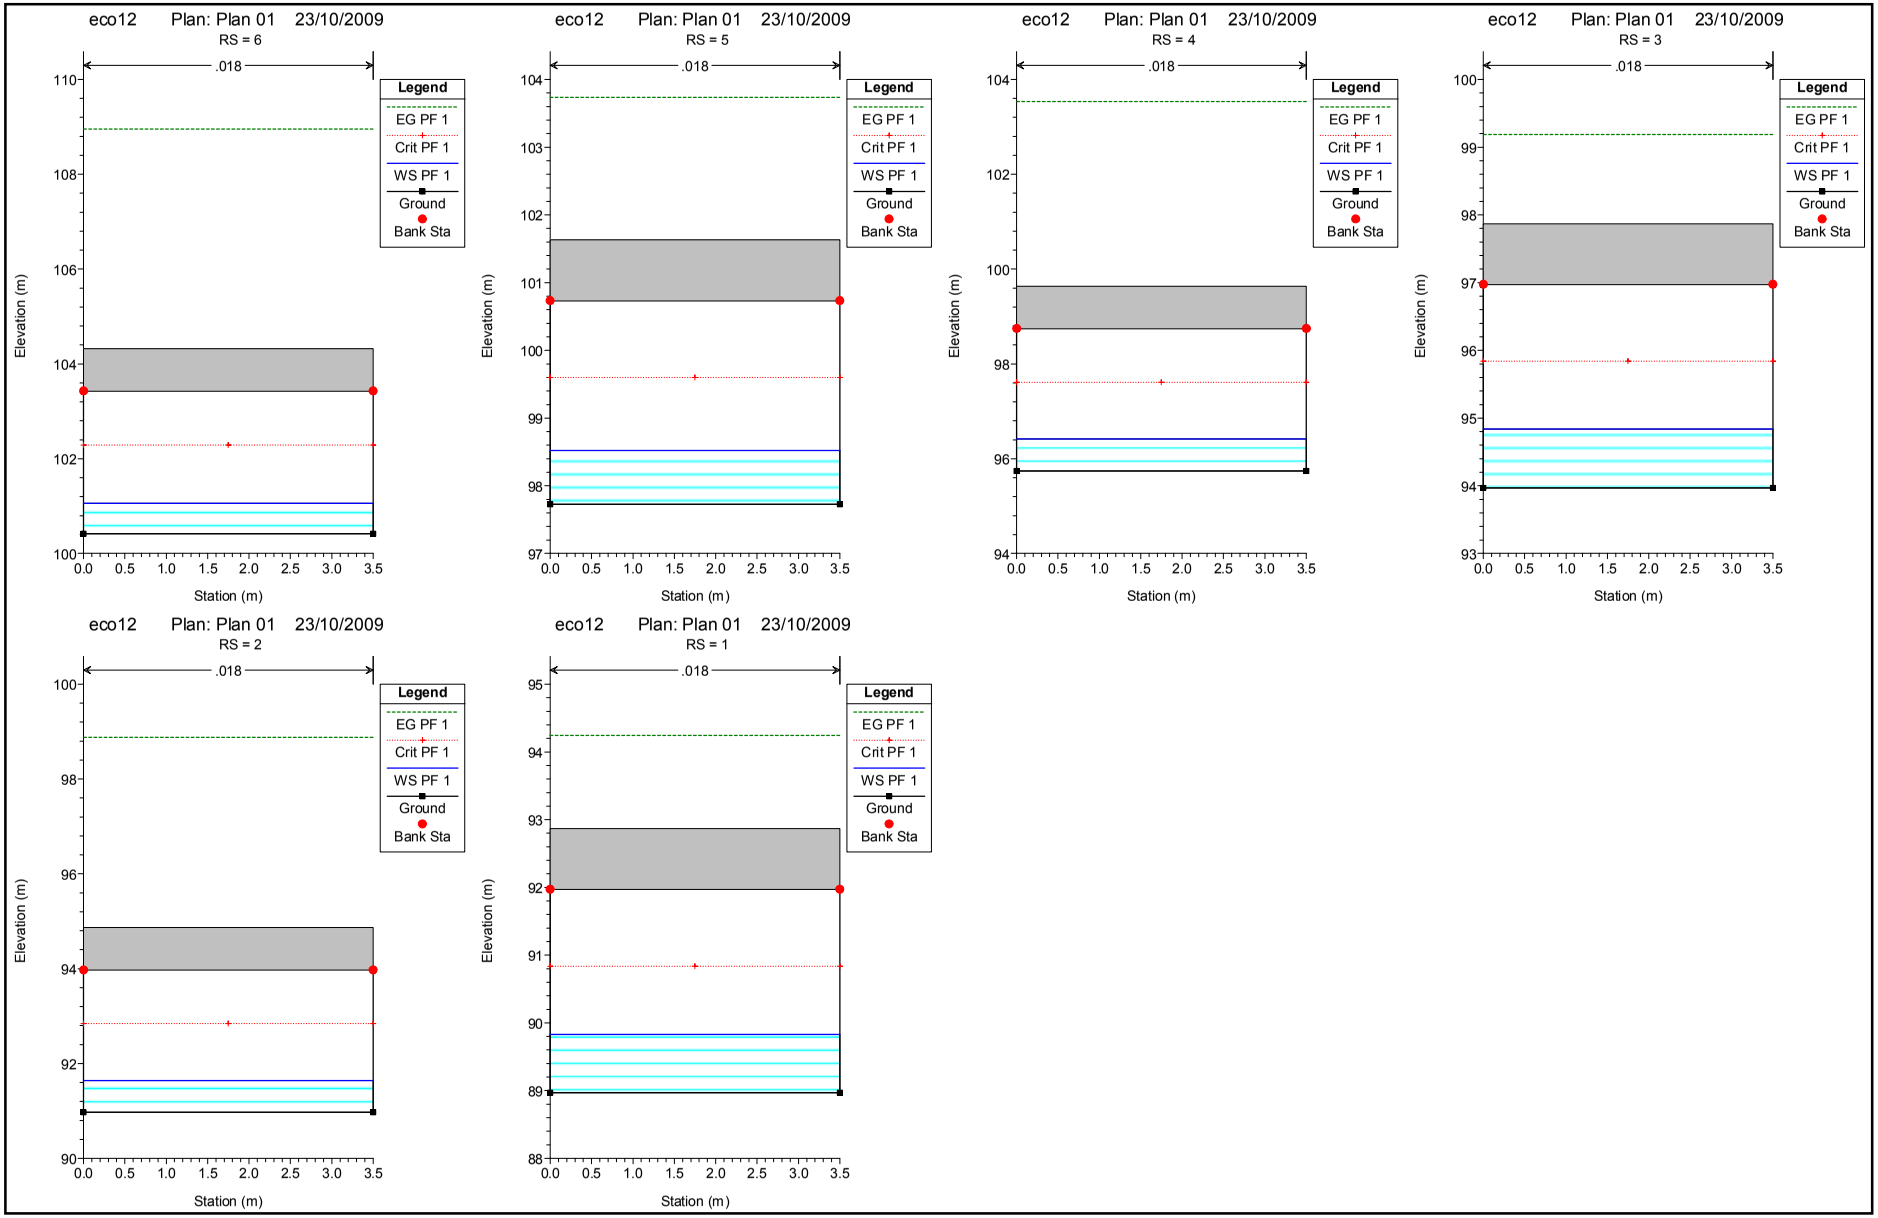

eco12 Plan: Plan 01 23/10/2009
RS = 6
.018
Legend
EG PF 1
Crit PF 1
WS PF 1
Ground
Bank Sta
Elevation (m)
Station (m)
eco12 Plan: Plan 01 23/10/2009
RS = 5
.018
Legend
EG PF 1
Crit PF 1
WS PF 1
Ground
Bank Sta
Elevation (m)
Station (m)
eco12 Plan: Plan 01 23/10/2009
RS = 4
.018
Legend
EG PF 1
Crit PF 1
WS PF 1
Ground
Bank Sta
Elevation (m)
Station (m)
eco12 Plan: Plan 01 23/10/2009
RS = 3
.018
Legend
EG PF 1
Crit PF 1
WS PF 1
Ground
Bank Sta
Elevation (m)
Station (m)
eco12 Plan: Plan 01 23/10/2009
RS = 2
.018
Legend
EG PF 1
Crit PF 1
WS PF 1
Ground
Bank Sta
Elevation (m)
Station (m)
eco12 Plan: Plan 01 23/10/2009
RS = 1
.018
Legend
EG PF 1
Crit PF 1
WS PF 1
Ground
Bank Sta
Elevation (m)
Station (m)