NUOVO CANALE IN CLS 150x200 cm lungh. 209,50 m

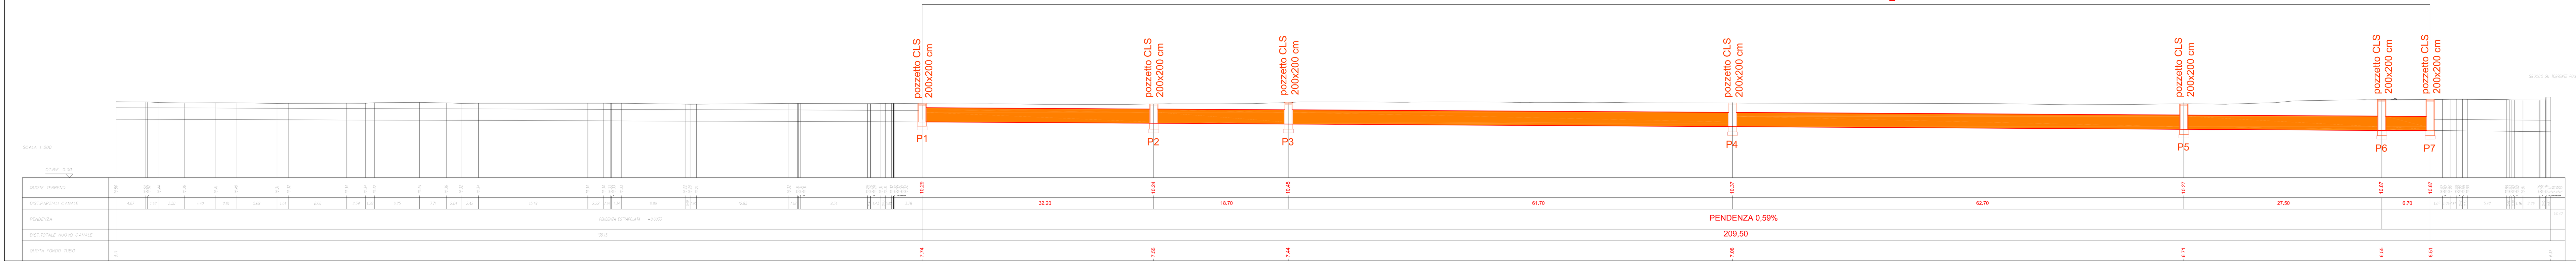

REV	DATE	DESCRIPTIONS	DWG	CECK	APP
3	29/10/2012	SOSTITUZIONE COME DA RICHIESTE PROTOCOLLO DI COMPENSAZ.DEI SERVIZI N°3047/01 DEL 11/10/2012			
2	17/07/2012	PRIMA EMISSIONE			

Key Plan

IKEA Note

IKEA ITALIA PROPERTY S.r.L.

This drawing is the property of Inter IKEA Systems B.V. and may, in no way other than for agreed purposes, be used, copied, reproduced or disclosed to competitors or to any third party, and shall after its intended use be returned to Inter IKEA Systems B.V.

Inter IKEA Systems B.V.

1° SUPPLIER

2° SUPPLIER

Designer

NUOVO IKEA STORE GENOVA CAMPI (GE)

1° TITLE: TAVOLA 4

2° title: PROFILO SEZIONE NUOVO CANALE

Ver.ISSUED	SHEET	SCALE											
		1:200	-	-	-	-	-	-	-	-	0	4	B

REF. CONTRACTOR | REVISION PROGRESSIVE | FORMAT A